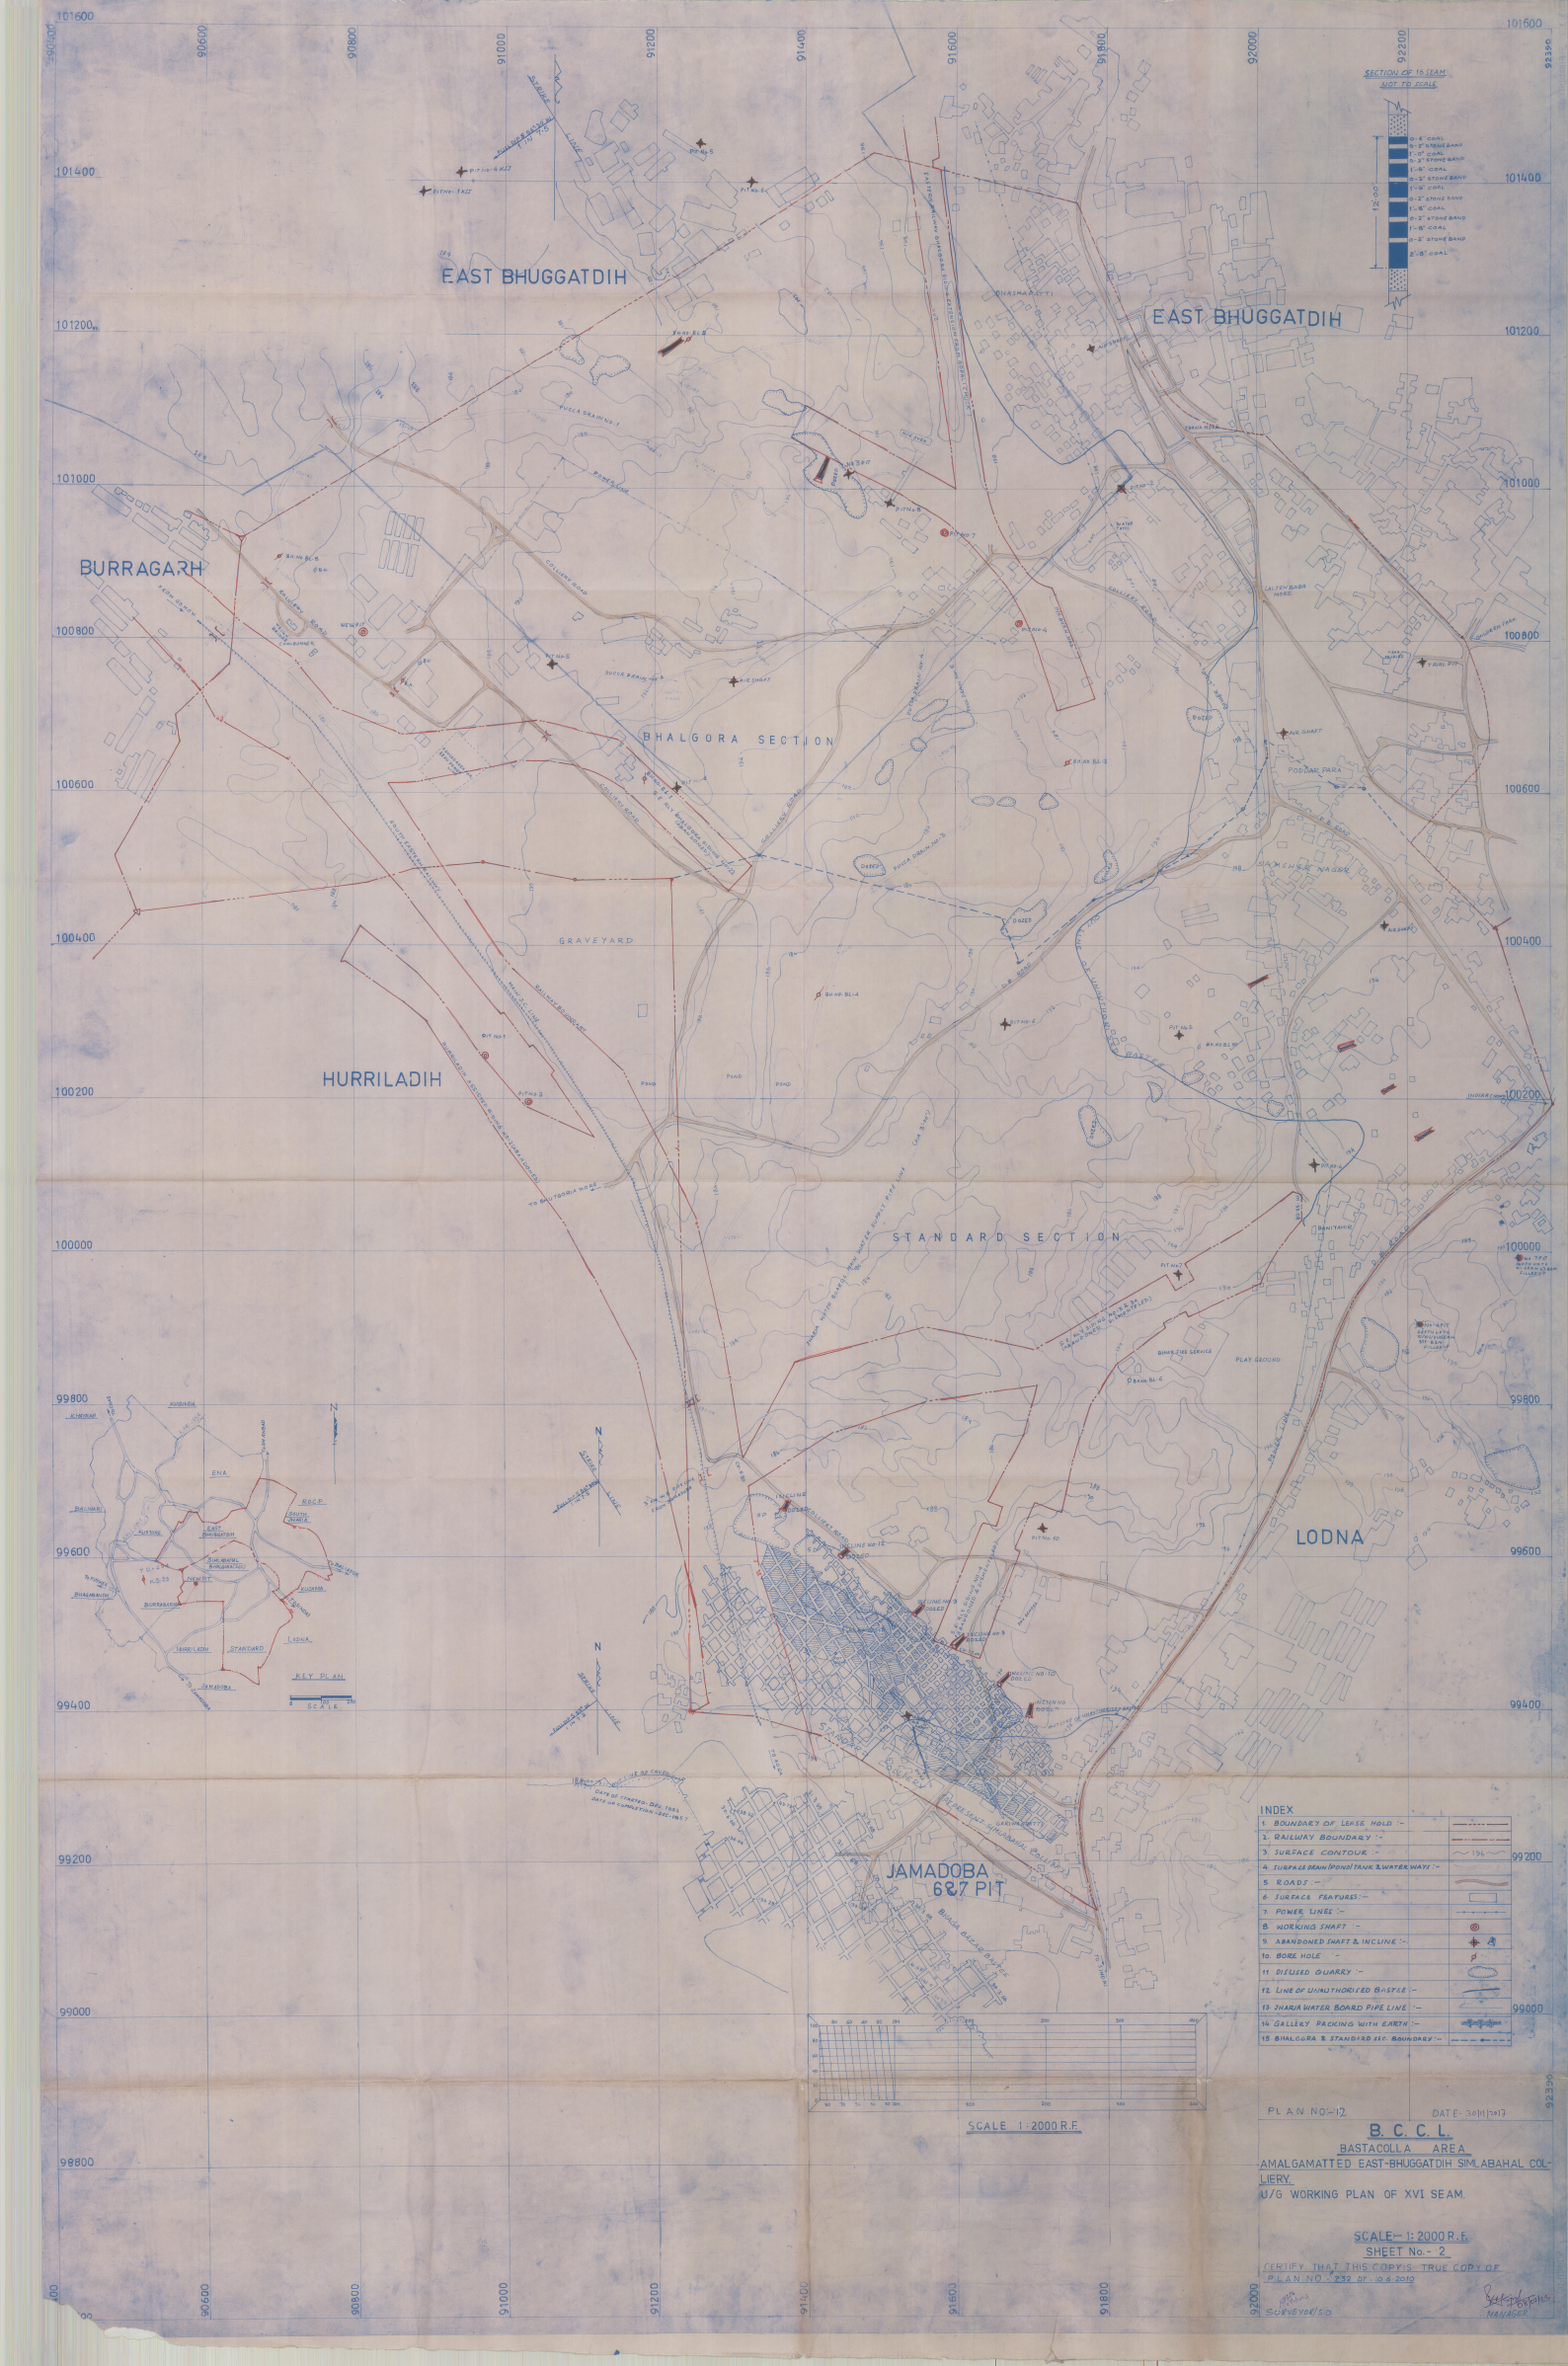


PLAN NO:-12 DATE: 30/11/2017

B. C. C. L.

BASTACOLLA AREA

AMALGAMATTED EAST-BHUGGATDIH SIMLABAHAL COLLIERY.

U/G WORKING PLAN OF XVI SEAM.

SCALE:- 1: 2000 R.F.

SHEET No.- 2

CERTIFY THAT THIS COPY IS TRUE COPY OF PLAN NO :- 232 OF : 06.2010

SURVEYOR/SO

MANAGER